EST #:	*
JOB #:	*
ITEM #:	*

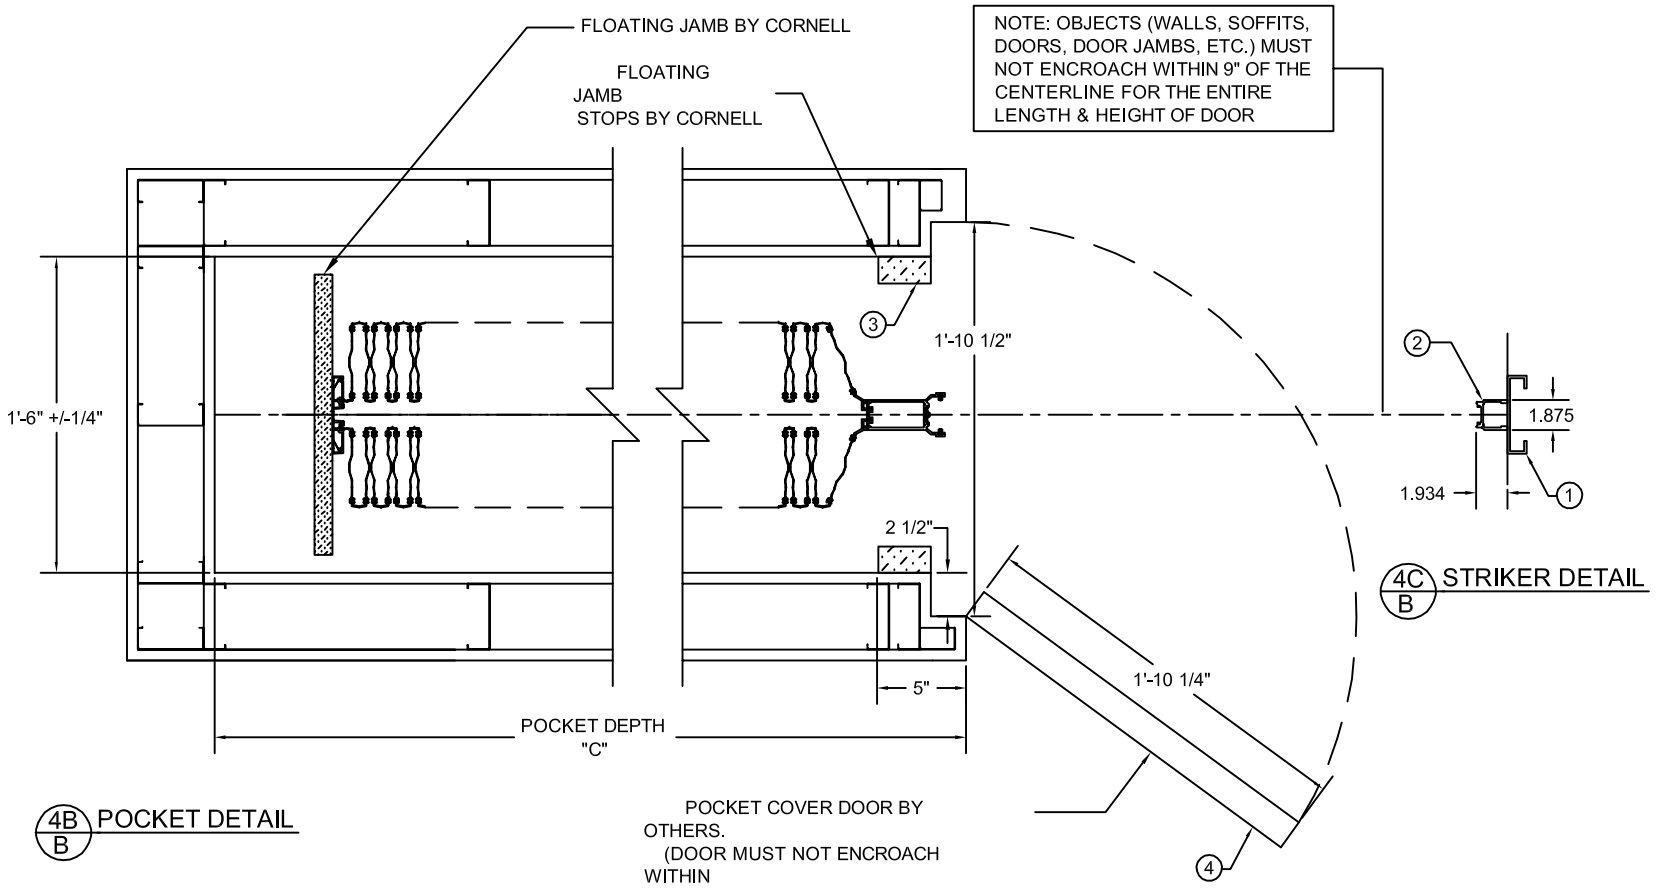

KEY:

1. CONTINUOUS BACKING BY OTHERS.
2. STRIKER BY CORNELL.
3. 1 1/2" X 3" X CONTINUOUS HEIGHT WOOD JAMB STOPS BY OTHERS.
4. POCKET DOOR OPTION BY CORNELL (OPTIONAL FOR DOORS WITH FLOATING JAMB).

TRANZFORM SOUND

CORNELL
SAFE AND SECURE